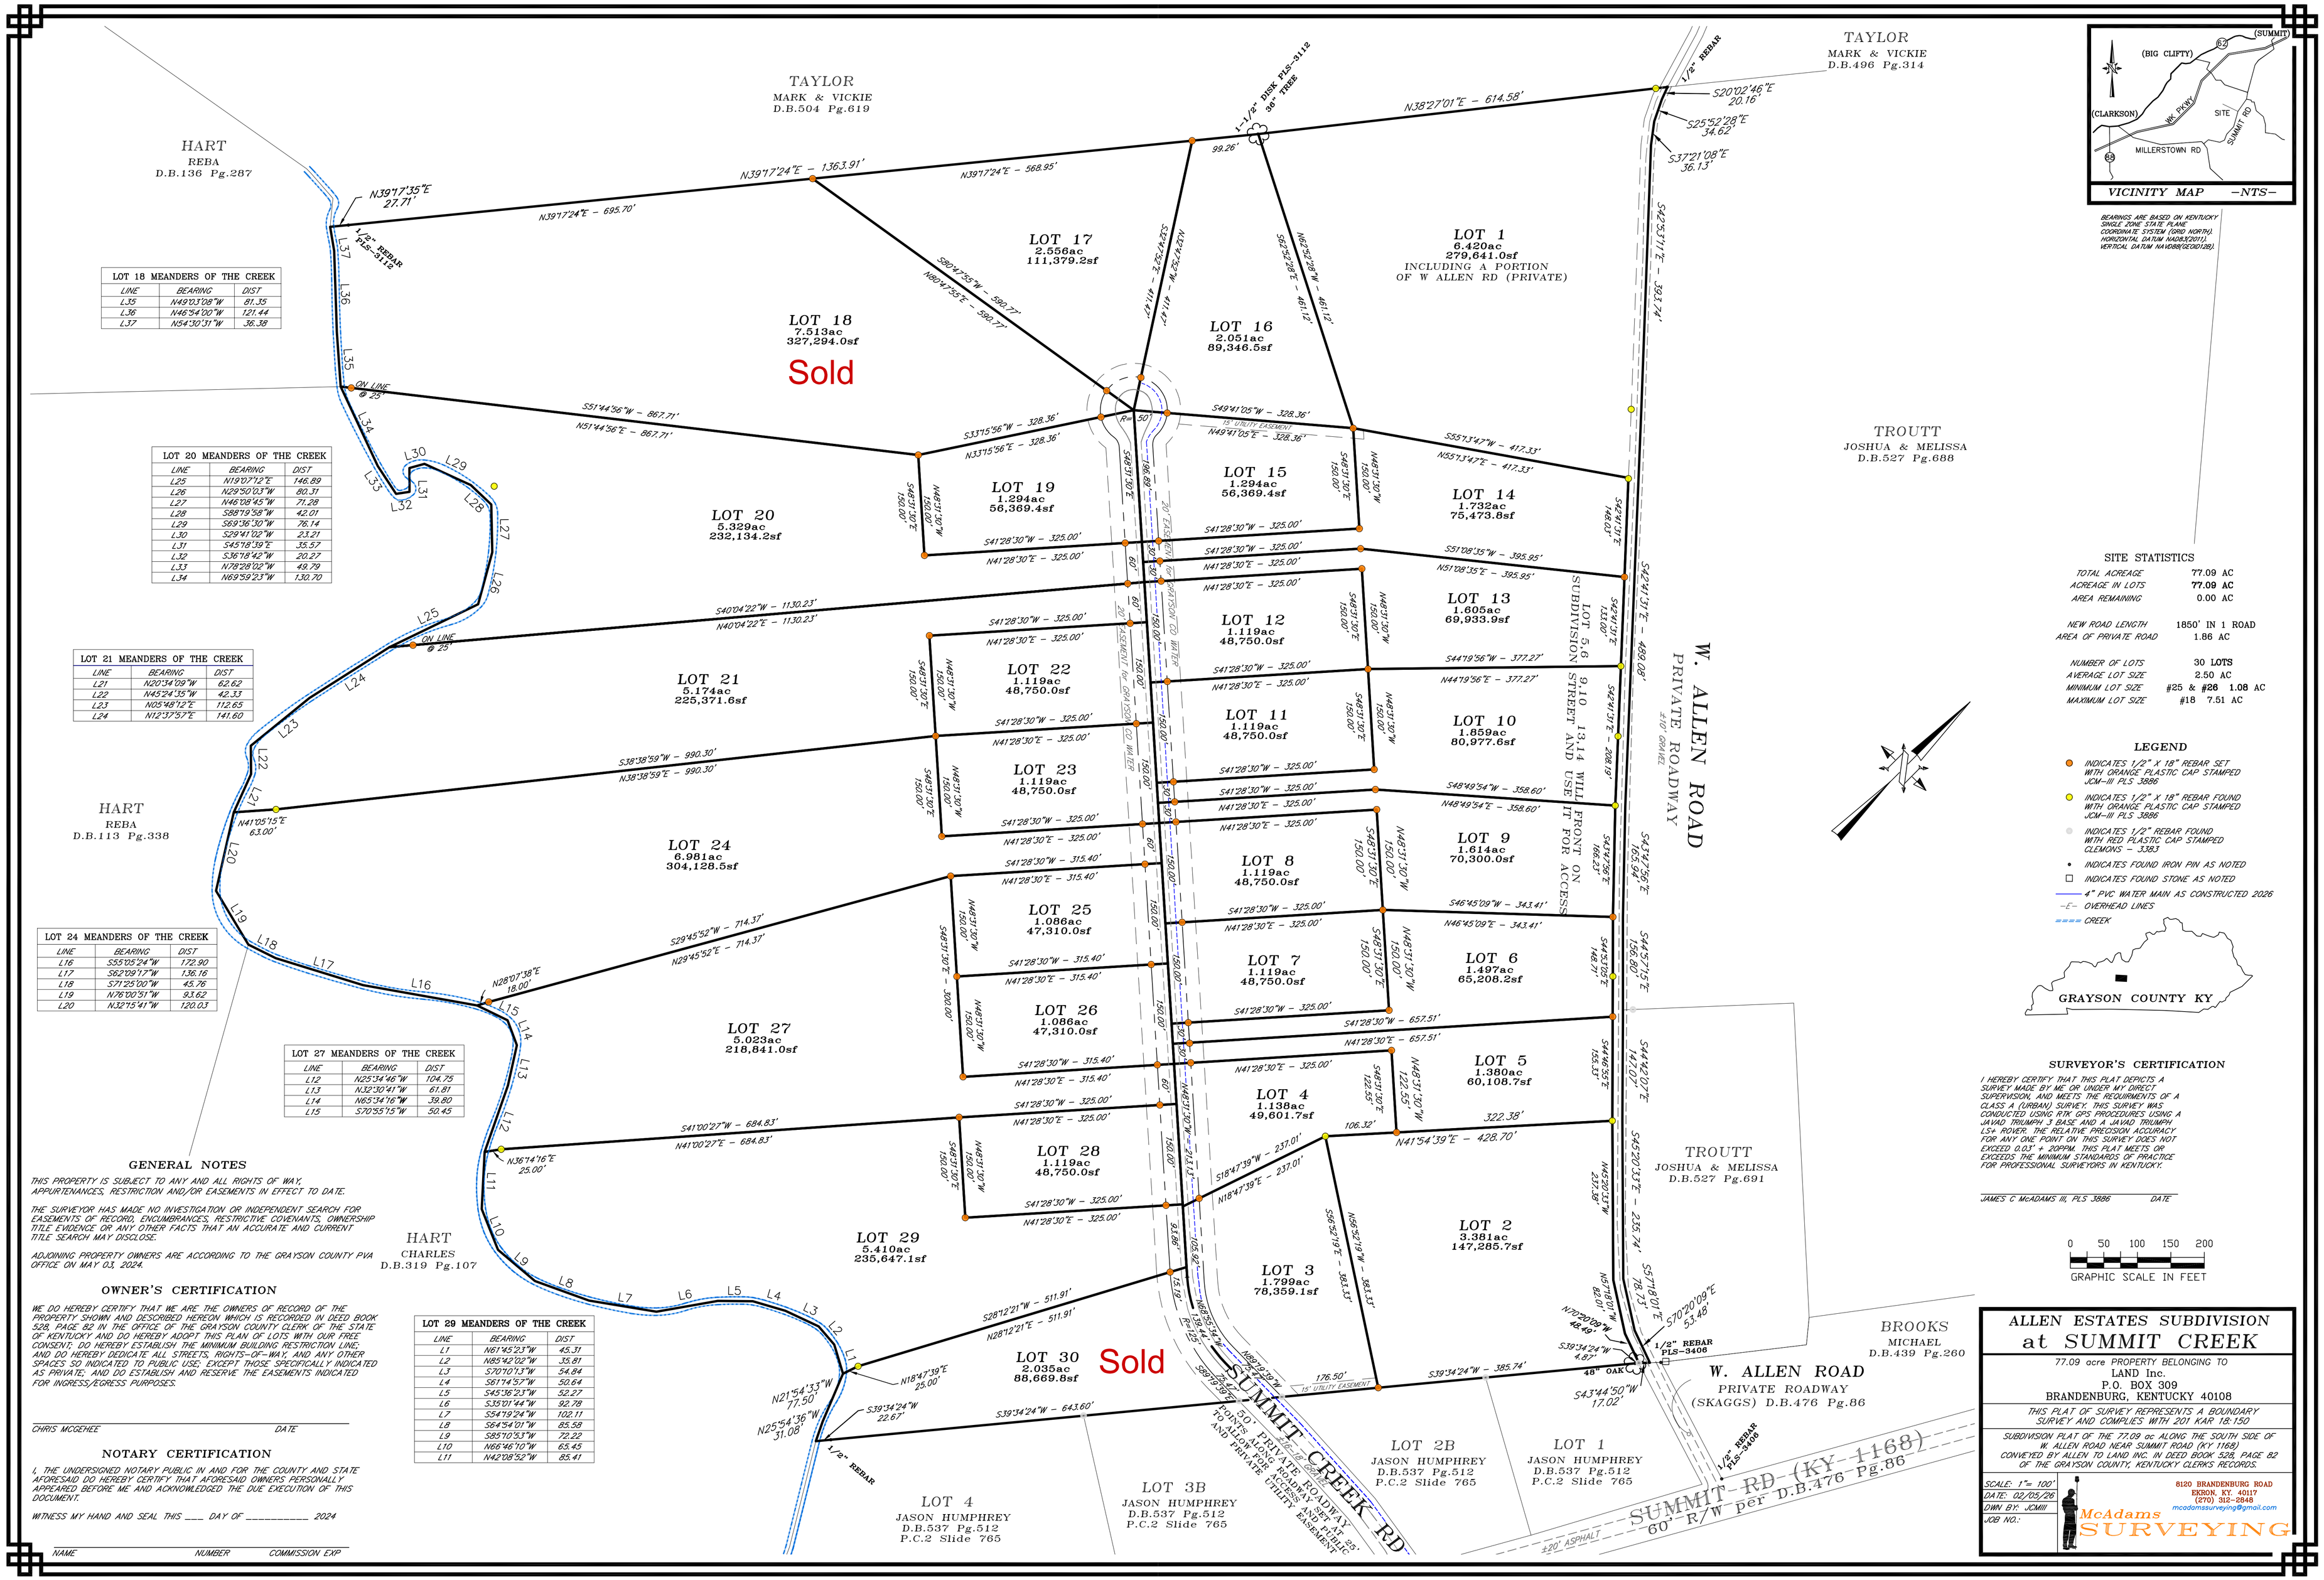
TAYLOR
MARK & VICKIE
D.B.504 Pg.619
TAYLOR
MARK & VICKIE
D.B.496 Pg.314
HART
REBA
D.B.136 Pg.287
HART
REBA
D.B.113 Pg.338
HART
CHARLES
D.B.319 Pg.107
TROUTT
JOSHUA & MELISSA
D.B.527 Pg.688
TROUTT
JOSHUA & MELISSA
D.B.527 Pg.691
BROOKS
MICHAEL
D.B.439 Pg.260
W. ALLEN ROAD
PRIVATE ROADWAY
J.07 GRAVEL
W. ALLEN ROAD
PRIVATE ROADWAY
(SKAGGS) D.B.476 Pg.86
SUMMIT CREEK RD
SUMMIT RD (KY 1168)
60' R/W per D.B.476 Pg.86
20' ASPHALT
LOT 17
2.556ac
111,379.2sf
LOT 18
7.513ac
327,294.0sf
Sold
LOT 19
1.294ac
56,369.4sf
LOT 20
5.329ac
232,134.2sf
LOT 21
5.174ac
225,371.6sf
LOT 22
1.119ac
48,750.0sf
LOT 23
1.119ac
48,750.0sf
LOT 24
6.981ac
304,128.5sf
LOT 25
1.086ac
47,310.0sf
LOT 26
1.086ac
47,310.0sf
LOT 27
5.023ac
218,841.0sf
LOT 28
1.119ac
48,750.0sf
LOT 29
6.410ac
235,647.1sf
LOT 30
2.035ac
88,669.8sf
Sold
LOT 1
6.420ac
279,641.0sf
INCLUDING A PORTION
OF W ALLEN RD (PRIVATE)
LOT 16
2.051ac
89,346.5sf
LOT 15
1.294ac
56,369.4sf
LOT 14
1.732ac
75,473.8sf
LOT 13
1.605ac
69,933.9sf
LOT 12
1.119ac
48,750.0sf
LOT 11
1.119ac
48,750.0sf
LOT 10
1.859ac
80,977.6sf
LOT 9
1.614ac
70,300.0sf
LOT 8
1.119ac
48,750.0sf
LOT 7
1.119ac
48,750.0sf
LOT 6
1.497ac
65,208.2sf
LOT 5
1.380ac
60,108.7sf
LOT 4
1.138ac
49,601.7sf
LOT 3
1.799ac
78,359.1sf
LOT 2
3.381ac
147,285.7sf
LOT 2B
JASON HUMPHREY
D.B.537 Pg.512
P.C.2 Slide 765
LOT 1
JASON HUMPHREY
D.B.537 Pg.512
P.C.2 Slide 765
LOT 3B
JASON HUMPHREY
D.B.537 Pg.512
P.C.2 Slide 765
LOT 4
JASON HUMPHREY
D.B.537 Pg.512
P.C.2 Slide 765
LOT 5.6 SUBDIVISION
9.10 13.14 WILL FRONT ON STREET AND USE IT FOR ACCESS
50' PRIVATE ROADWAY AT 25' POINTS ALONG ROADWAY AND PUBLIC TO ALLOW ACCESS TO ADJACENT PRIVATE ACTIVITY EASEMENT
15' UTILITY EASEMENT
1/2" REBAR
1/2" REBAR PLS-3112
1-1/2" DISK PLS-3112 36" TREE
48" OAK
1/2" REBAR PLS-3406
ON LINE @ 25'
N39°17'35"E 27.71'
N39°17'24"E – 695.70'
N39°17'24"E – 136.3.91'
N39°17'24"E – 568.95'
N38°27'01"E – 614.58'
S20°02'46"E 20.16
S25°52'28"E 34.62
S37°21'08"E 36.13'
S42°35'11"E – 393.74'
S51°44'56"W – 867.71'
N51°44'56"E – 867.71'
S40°04'22"W – 1130.23'
N40°04'22"E – 1130.23'
S38°38'59"W – 990.30'
N38°38'59"E – 990.30'
N41°05'15"E 63.00'
S29°45'52"W – 714.37'
N29°45'52"E – 714.37'
N28°07'38"E 18.00'
S41°00'27"W – 684.83'
N41°00'27"E – 684.83'
N36°14'16"E 25.00'
S28°12'21"W – 511.91'
N28°12'21"E – 511.91'
N18°47'39"E 25.00'
S39°34'24"W 22.67'
N21°54'33"W 77.50'
N25°54'36"W 31.08'
S39°34'24"W – 643.60'
S39°34'24"W – 385.74'
S43°44'50"W 17.02'
S70°20'09"E 53.48'
N70°20'09"W 48.49'
S39°34'24"W 4.87'
S55°18'10"E 8.71'
N37°41'10"W 28.10'
N62°25'36"W 225.38'
S45°20'33"E – 236.74'
S42°24'31"E – 480.08'
S42°31'31"E 74.83'
S42°17'07"E 141.47'
S42°31'31"E 136.91'
S42°31'31"E 188.23'
S42°31'31"E 155.28'
S42°31'31"E 80.21'
S42°31'31"E 133.55'
S42°31'31"E 146.71'
S42°31'31"E 80.21'
S42°31'31"E 122.00'
S42°31'31"E 150.00'
S42°31'31"E 150.00'
S42°31'31"E 150